
# Lochend Road, Bishoploch - Phase 2

## Pre-planning Application Public Consultation





### Preferred Site Layout



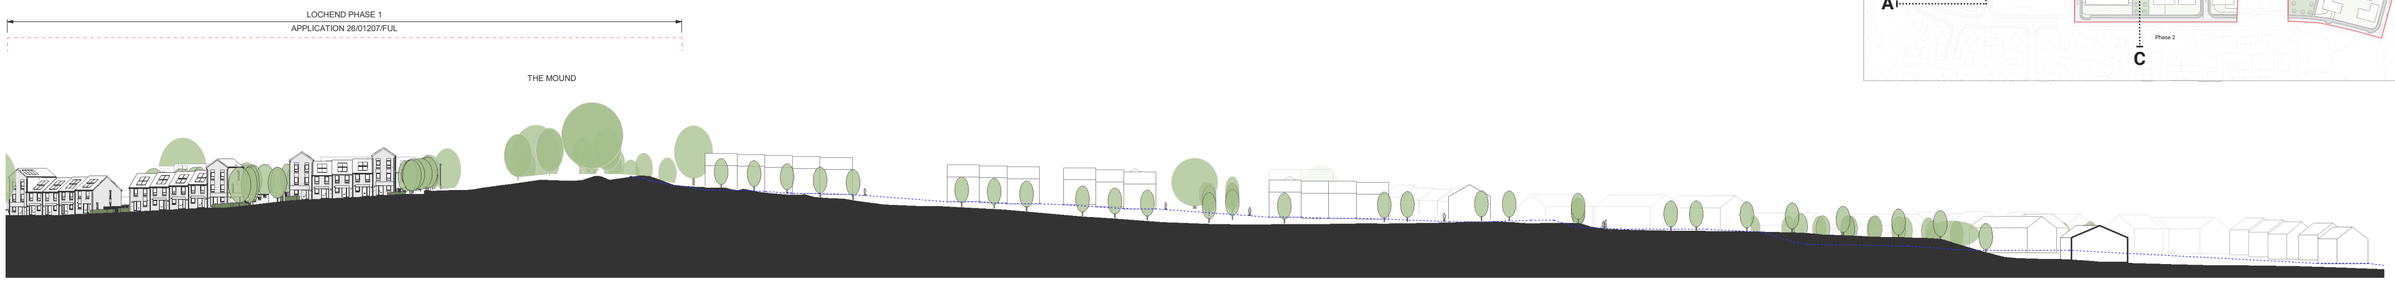


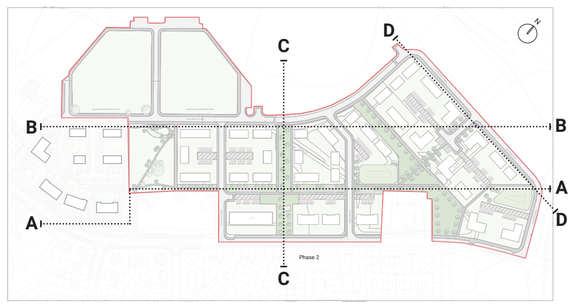

**SECTION A**
SW SECTION THROUGH SITE LOOKING NW

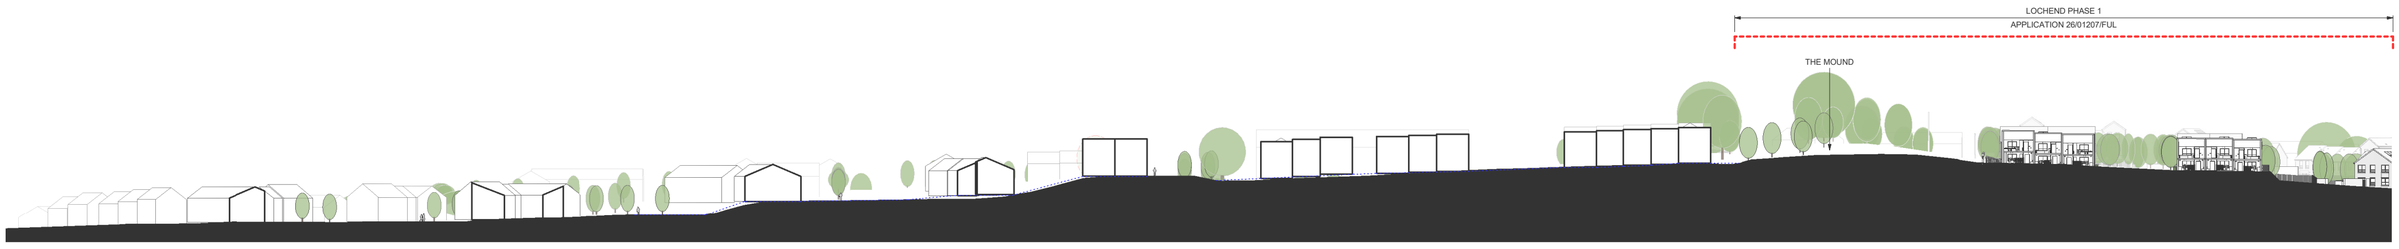



**SECTION B**
SW-NE SECTION ALONG AUCHINGILL ROAD LOOKING SE

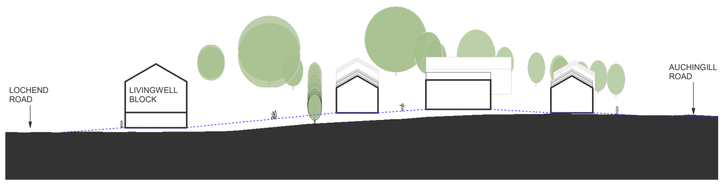


**SECTION C**
SE-NW SECTION THROUGH SITE LOOKING SW

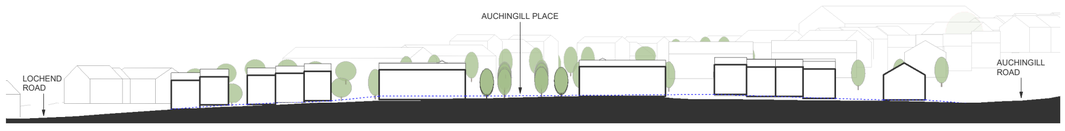


**SECTION D**
W-E SECTION ALONG AUCHINGILL ROAD LOOKING SOUTH

Wheatley Group

MAST ARCHITECTS