

Lochend Road, Bishoploch - Phase 2

Pre-planning Application Public Consultation


Proposed Landscaping

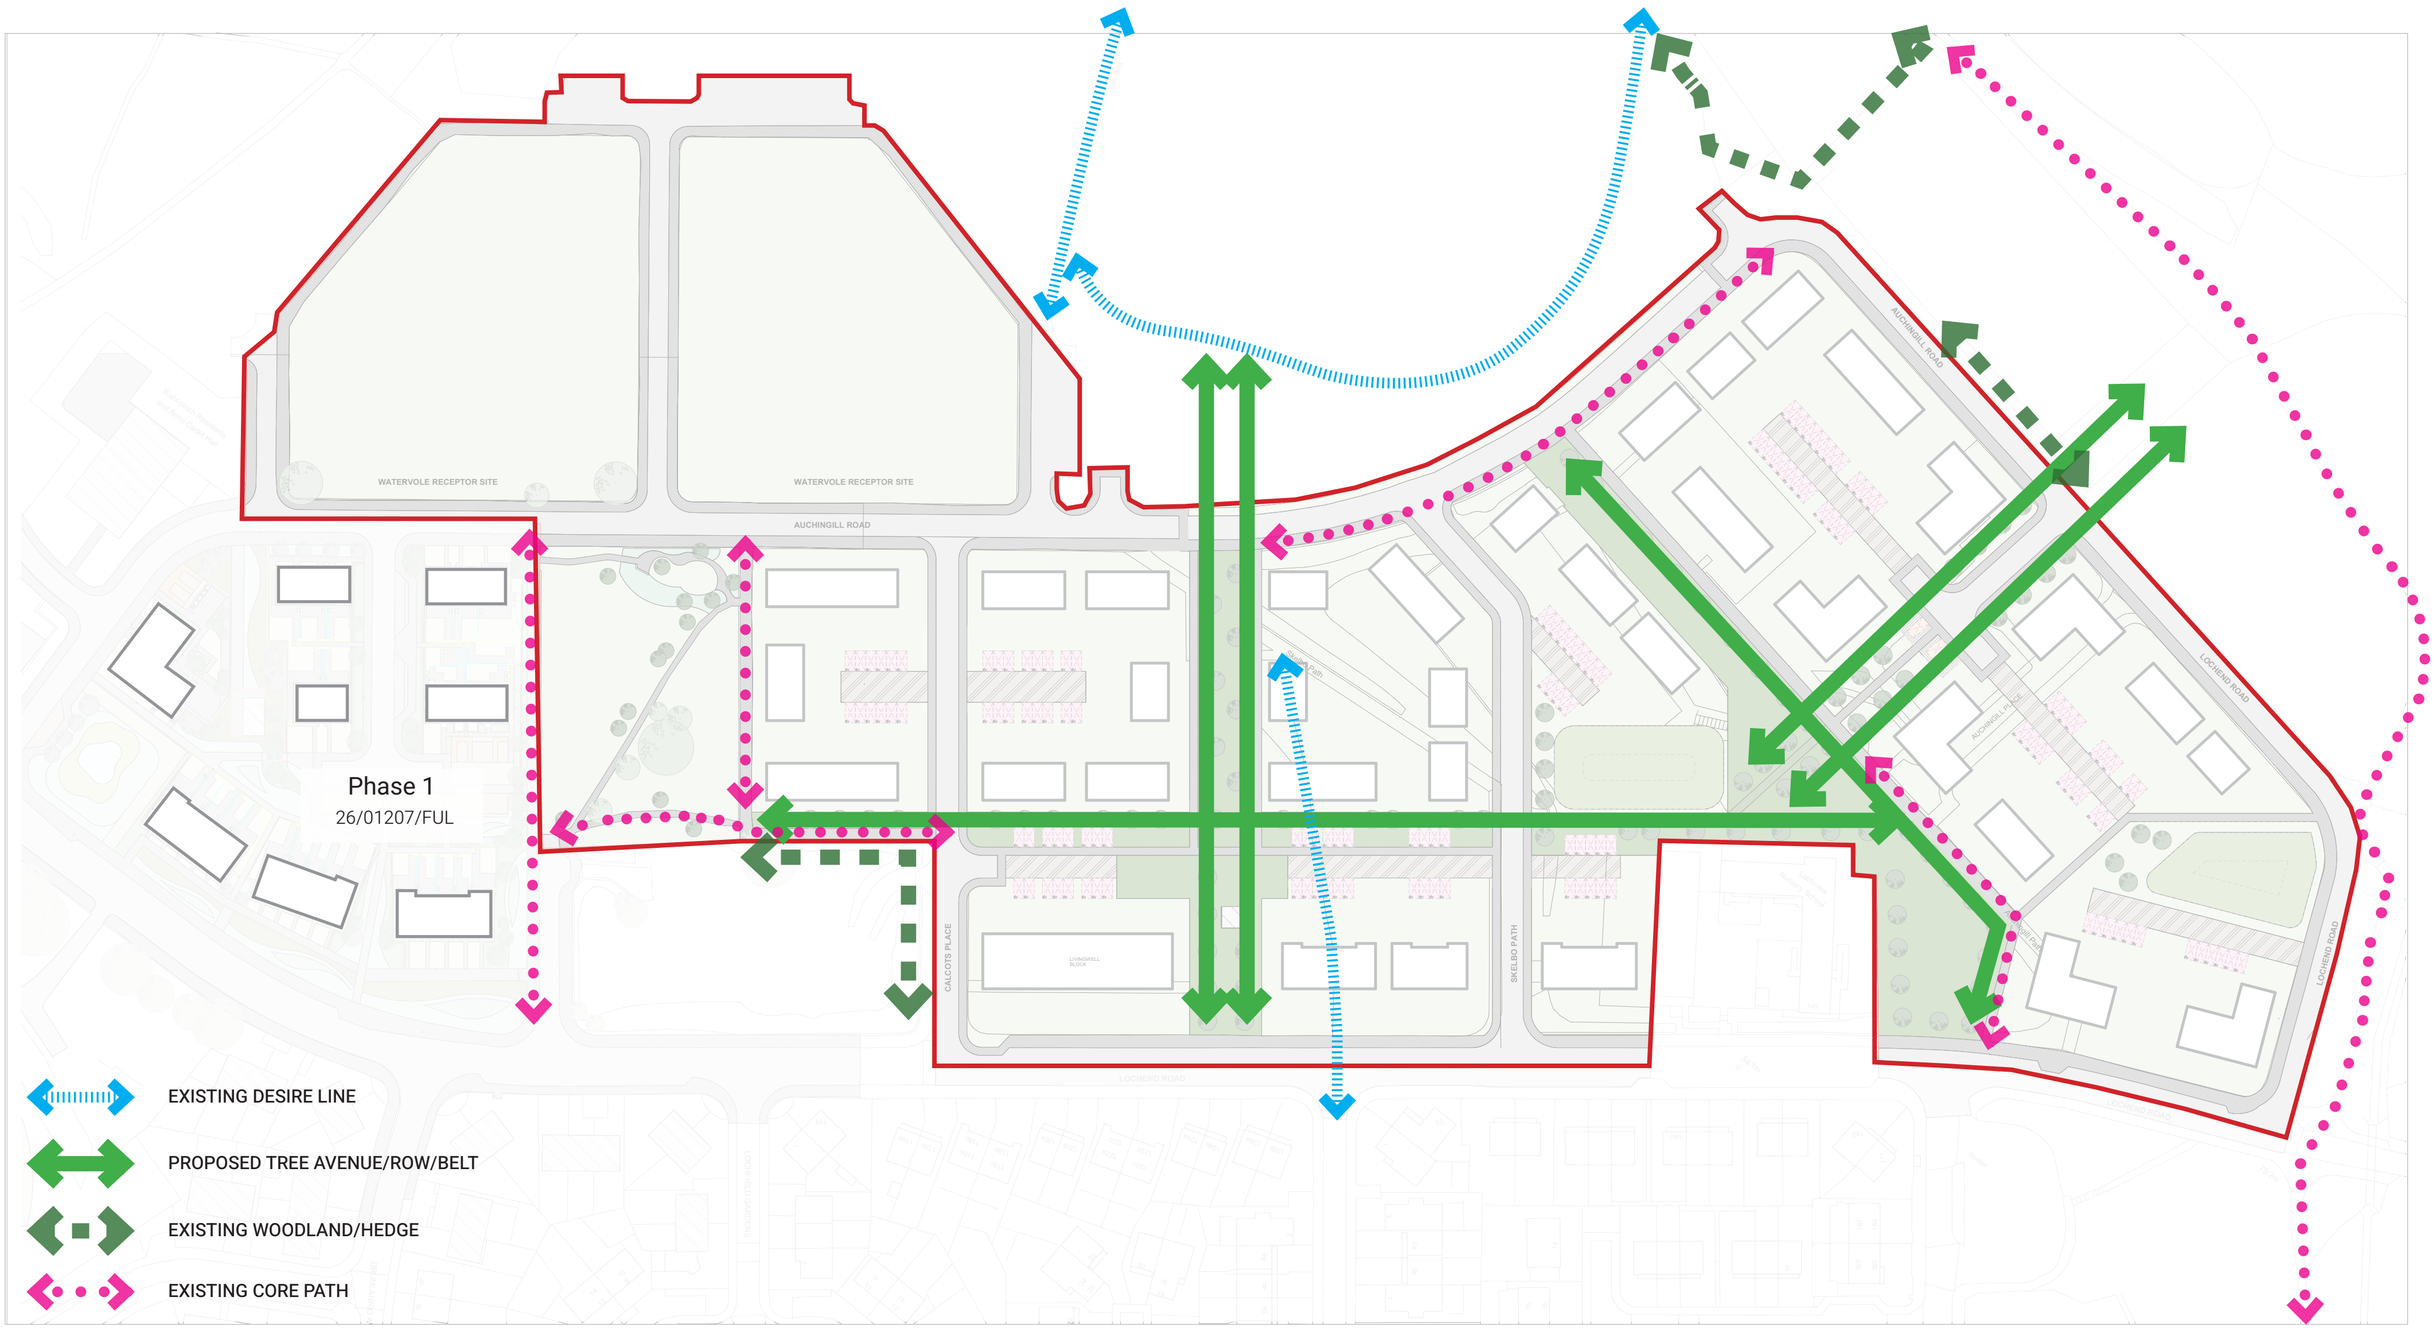

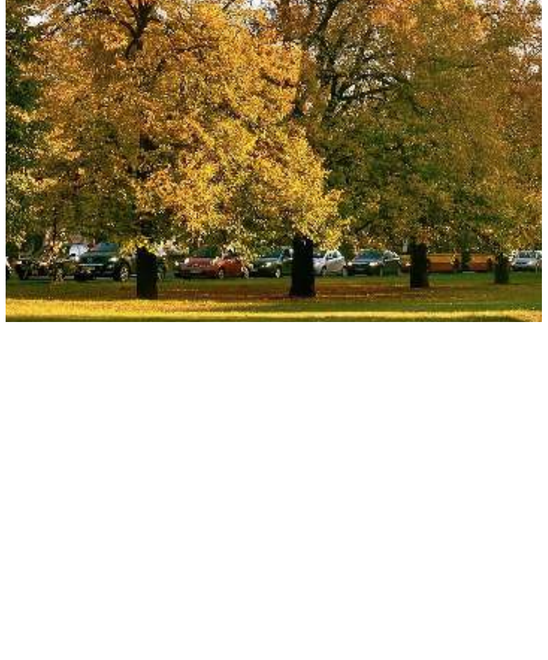





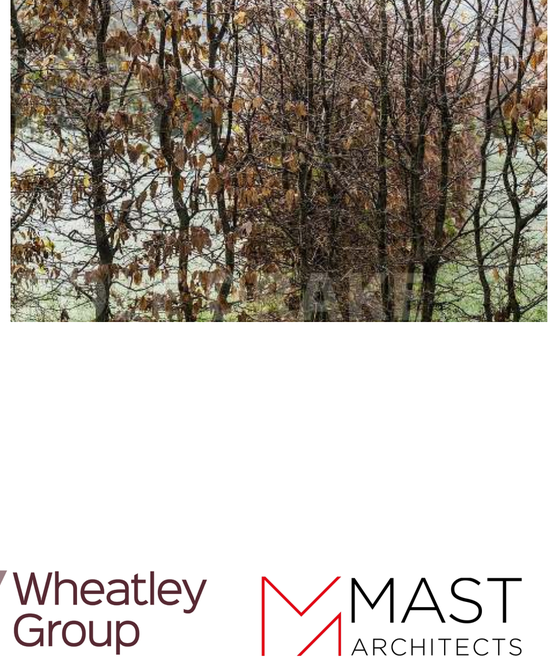

Wheatley Group

MAST ARCHITECTS